

Interior Design For
Mr. S.M Mafidul Hoque

Beautiful Homes
At Chittagong


Assign Team

- Lead Interior Architect- Sohel Rana Selim
- Jr. Architect – Mahabubur Rahman
- Sr. Engineer- Anwar Hossain
- Asst. Eng. – Saif Uddin Timam

1st Submission Date-27-10-2025
3rd Submission Date-01-12-2025

+88 01712-148500, +88 01332-513327
www.interiorsquadbd.com
H #3/5, L #02/B2, R #16, Nikunja 02, Khilkhet, Dhaka, Bangladesh



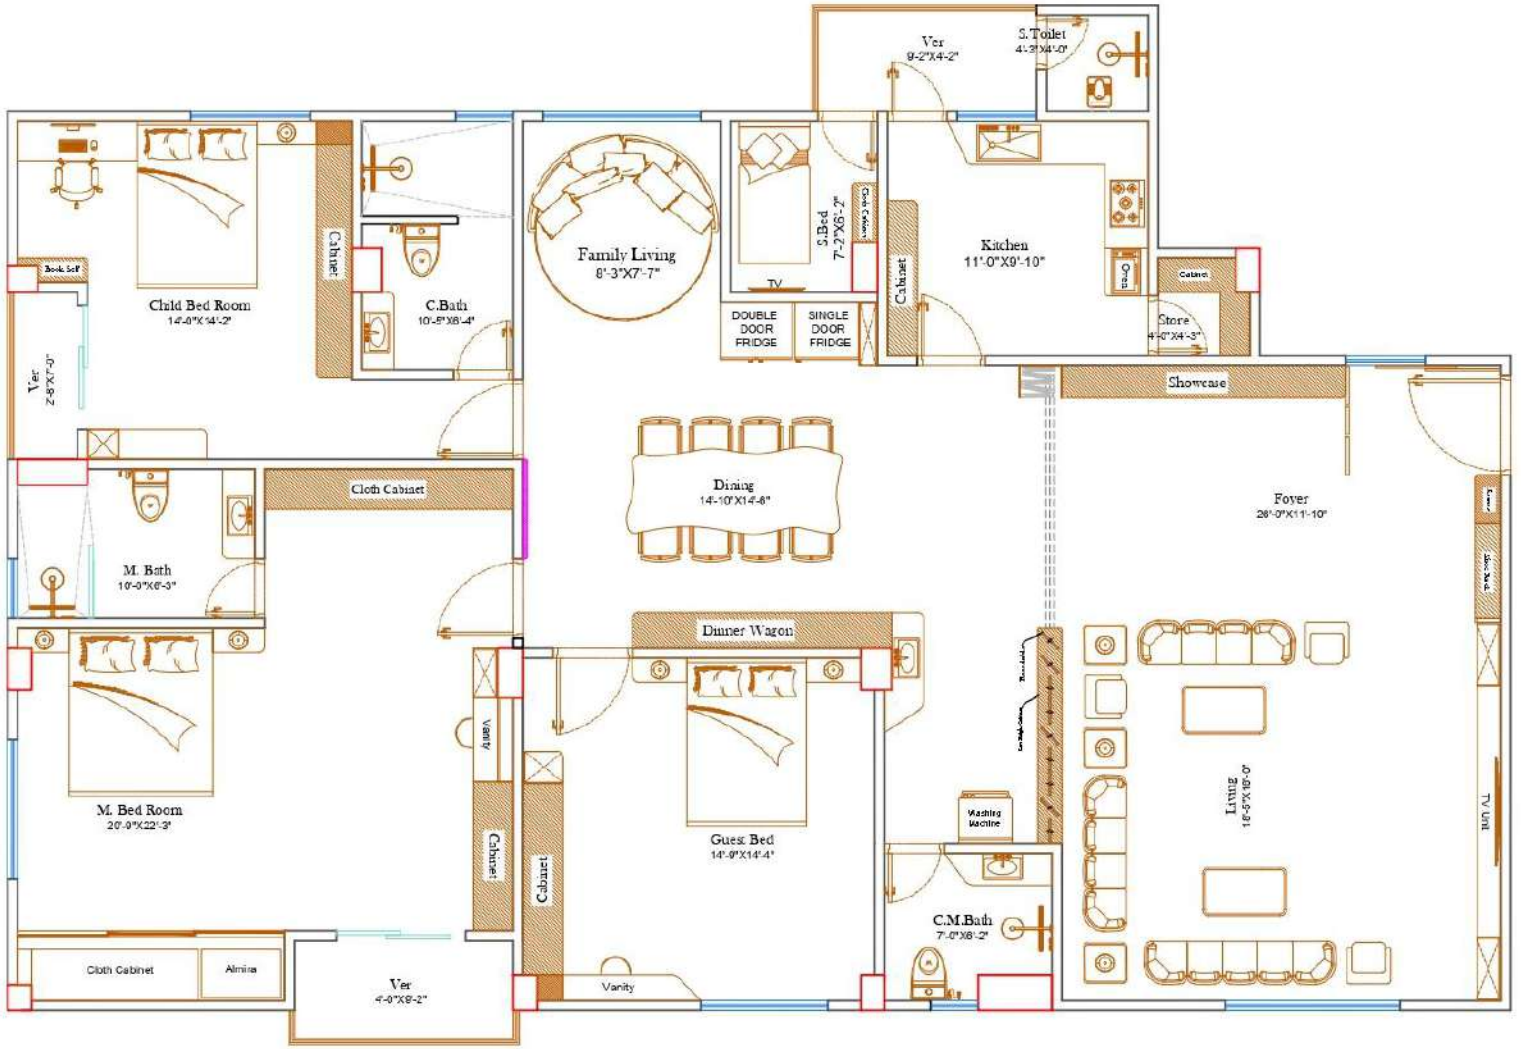

N
W E
S

Interior Furniture Layout Plan

27-10-2025

Project :

PROPOSED: INTERIOR FURNITURE LAYOUT

Chittagong-North Khulshi

Client :

Mr. Mafidul Hoque

Consultant :

INTERIOR SQUAD
ARCHITECTURAL & INTERIOR DESIGN STUDIO
MD REZWAN HOSSAIN
INTERIOR CONSULTANT
Level 02/01, House 43/B6, Road 16, Niketon 02, Niketon 1230 Dhaka, Bangladesh.
+88 01712-160004,
+88 01602-020004
interiorsquadbd2020@gmail.com
interiorsquadbd.com

ARCHITECT :

SOHEL RANA SELIM
Lead Interior Architect

JUNIOR ARCHITECT:

MD MAHABUBUR RAHMAN
Jr.Arch

Date 27-10-2025

General Notes :

1. FIGURES VALID FOR DRAWINGS RELATED TO THIS SCHEME
2. PLEASE DO NOT SCALE FROM THE DRAWINGS
3. CONTRACTORS AND SUB-CONTRACTORS ARE TO VERIFY ALL DIMENSIONS AT THE SITE
4. THE CONTRACTOR IS TO NOTIFY THE CONSULTANT ABOUT ANY DISCREPANCIES IN THE DRAWINGS
5. CONFIRMED IN THE DRAWING AND/OR NOTED IN OTHER DRAWINGS FOR IN CASE OF CONTRADICTS WITH 'BNBC' & 'RAJUK' BUILDING CODE' WILL BE FOREGROUNDING WORK.

COPYRIGHT :

DRAWING & SPECIFICATIONS AS INSTRUMENTS OF SERVICE ARE AND SHALL REMAIN THE PROPERTY OF ARCHITECT CONSULTANT WHETHER THE PROJECT FOR WHICH THEY ARE MADE IS EXECUTED OR NOT. THEY ARE NOT TO BE USED ON OTHER PROJECTS OR EXTENSIONS TO THAT PROJECT EXCEPT BY WRITTEN AGREEMENT AND WITH APPROPRIATE PROFESSIONAL FEE TO THE ARCHITECT.
[ARTICLE & CONDITION FOR ENGAGEMENT OF ARCHITECTS
SECTION-01& RULES & REGULATION]

Drawing Title :

Interior Furniture Layout Option-03

SQUAR FEET

2095 Sq.ft

A -1

FLOOR LAY-OUT

Entry View In & Out



View From Entry Door



Living



Living

Get Cozy With Us



Living


INTERIOR SQUAD



Living



Family Living & Dining

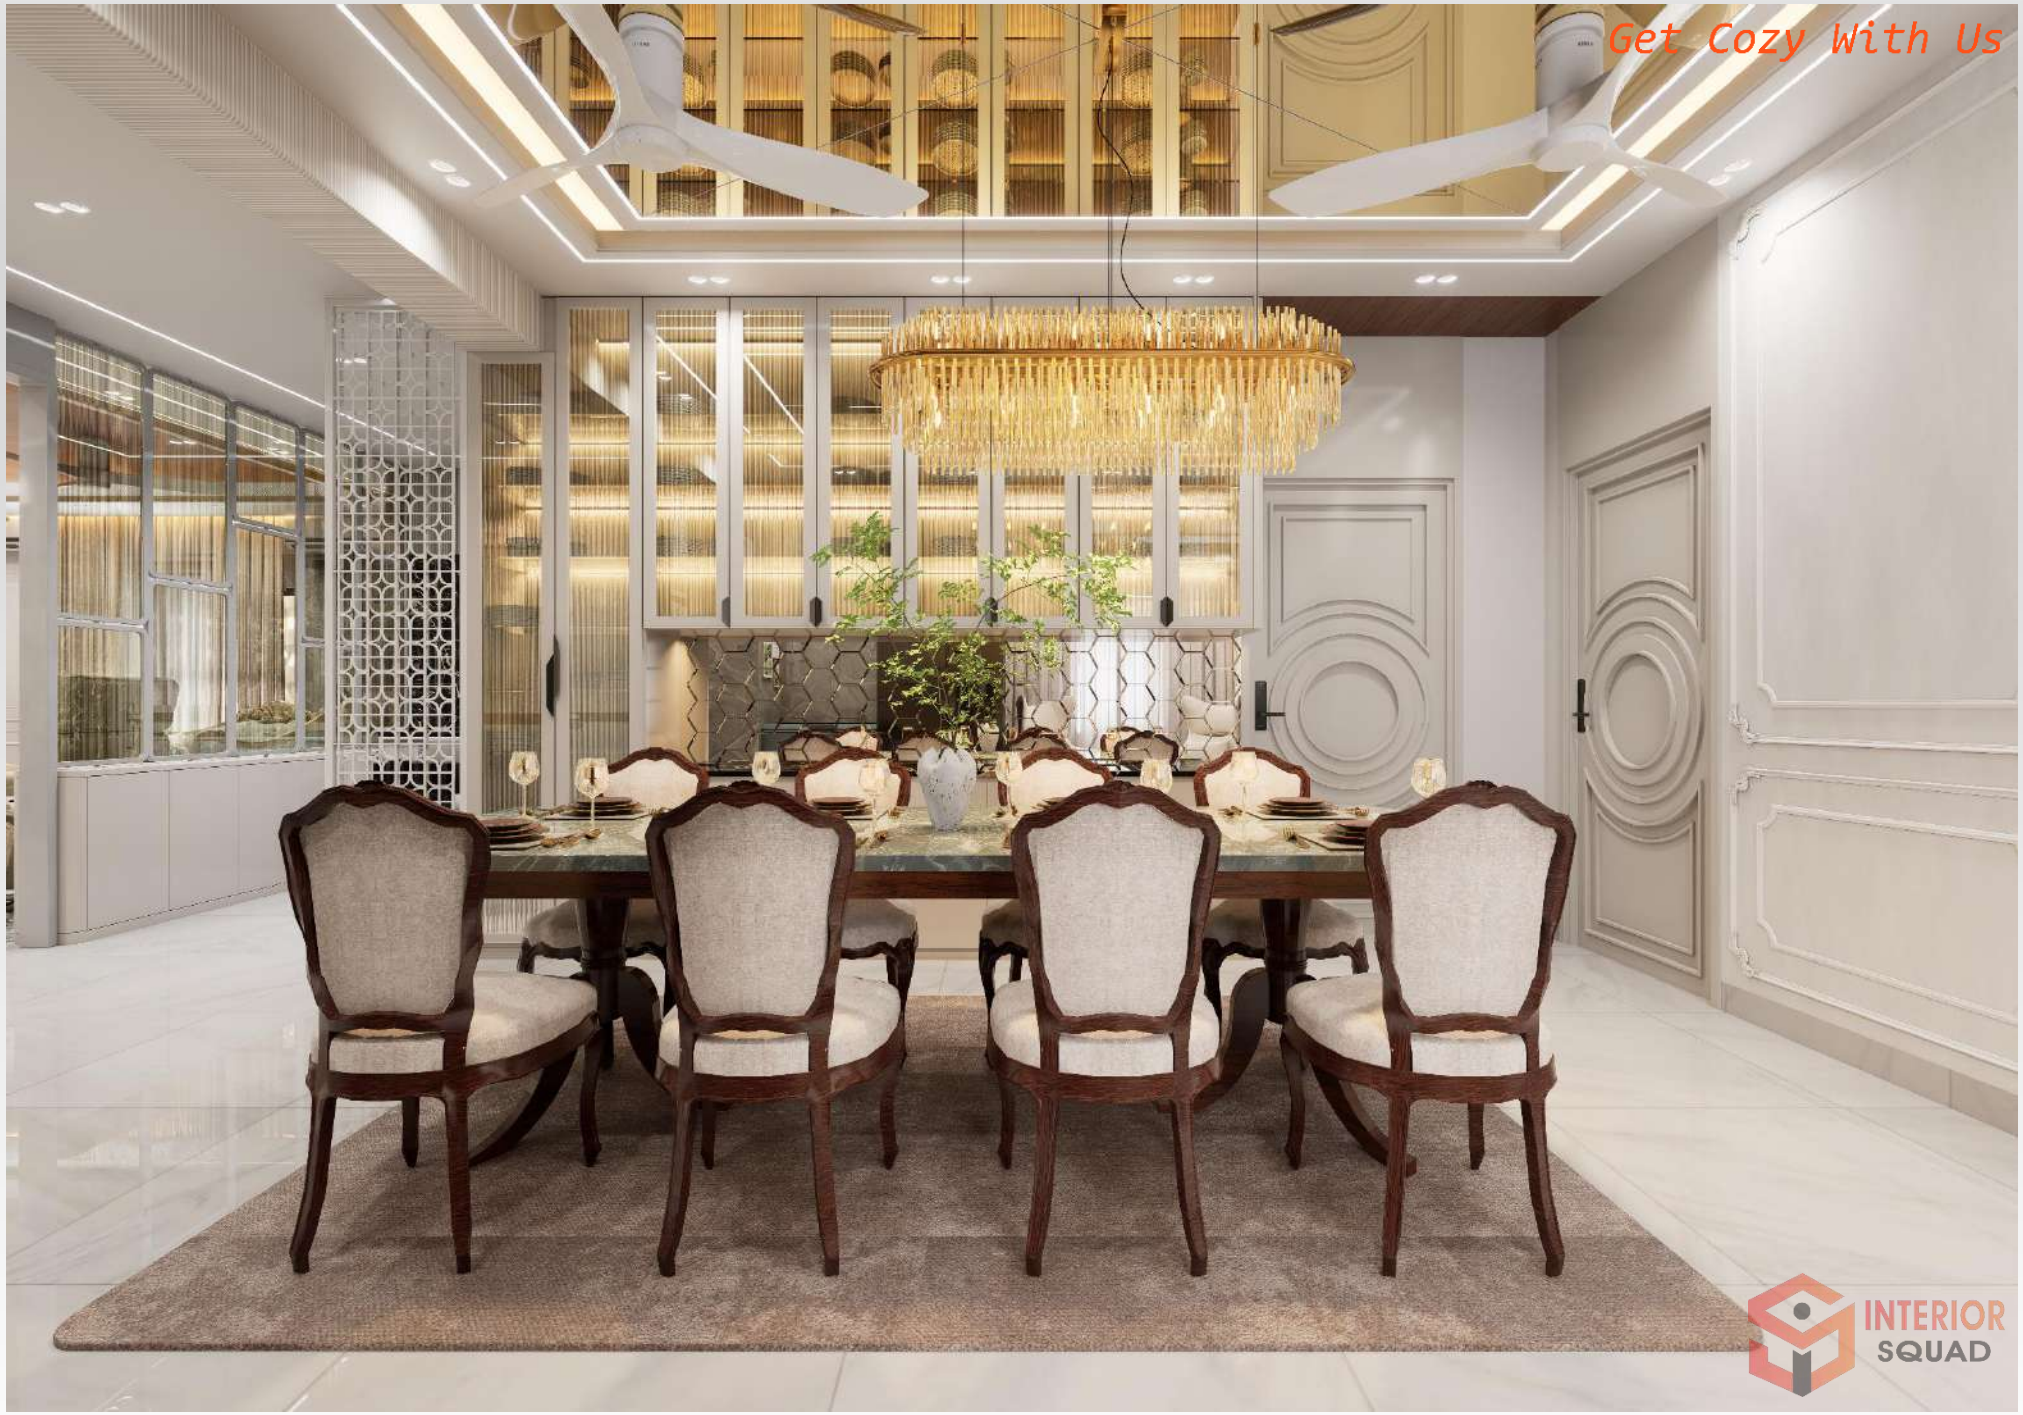

Dining



Dining



Dining




Wash




Wash



Kitchen

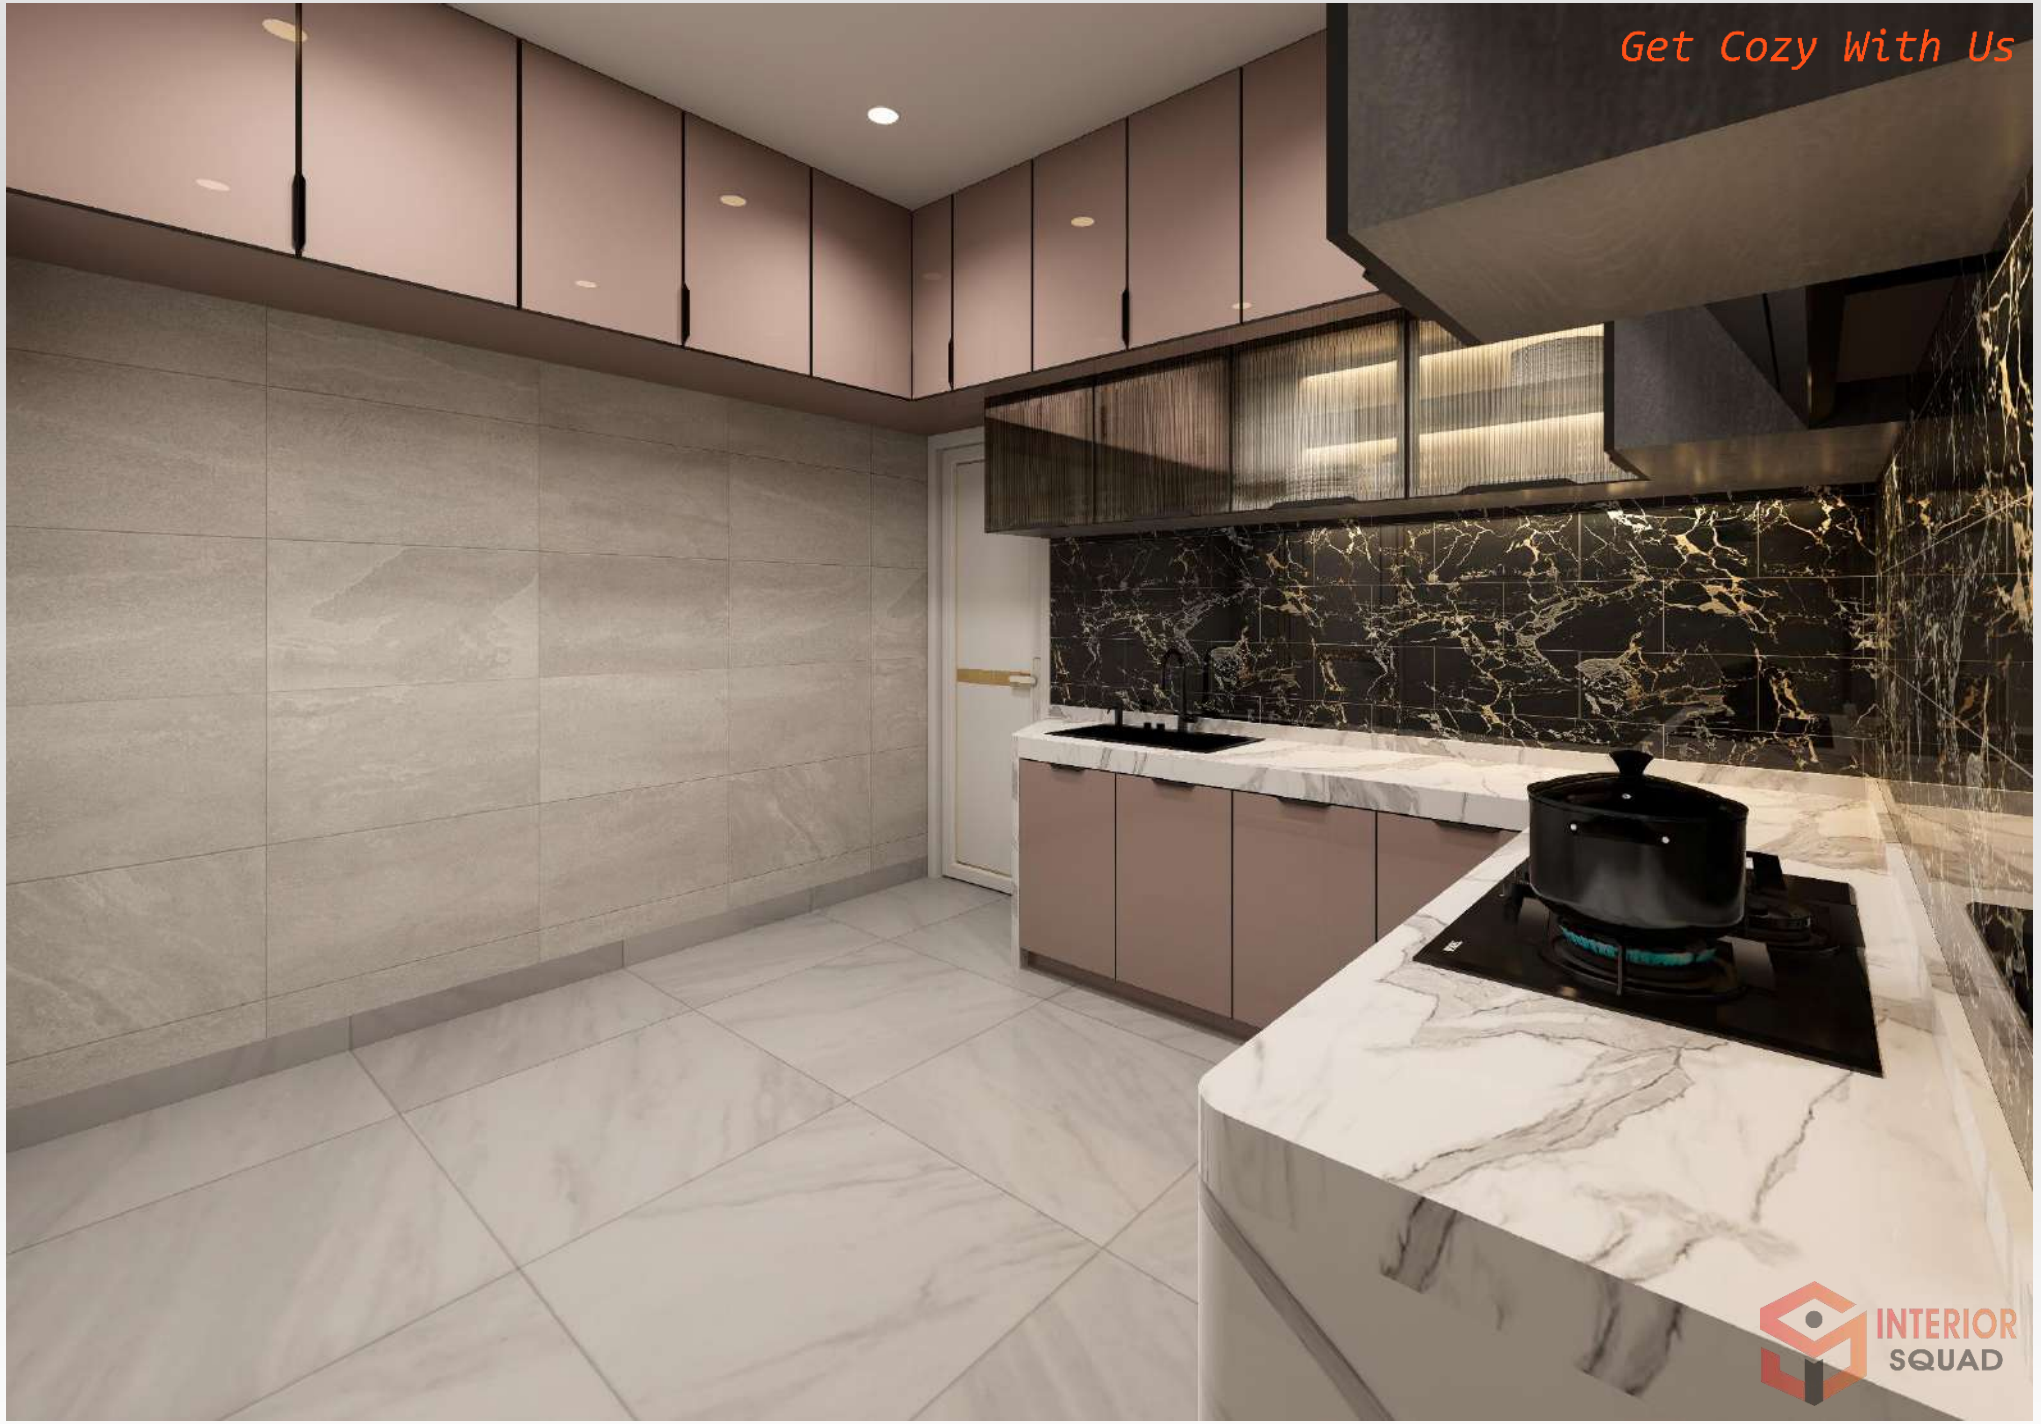

Kitchen

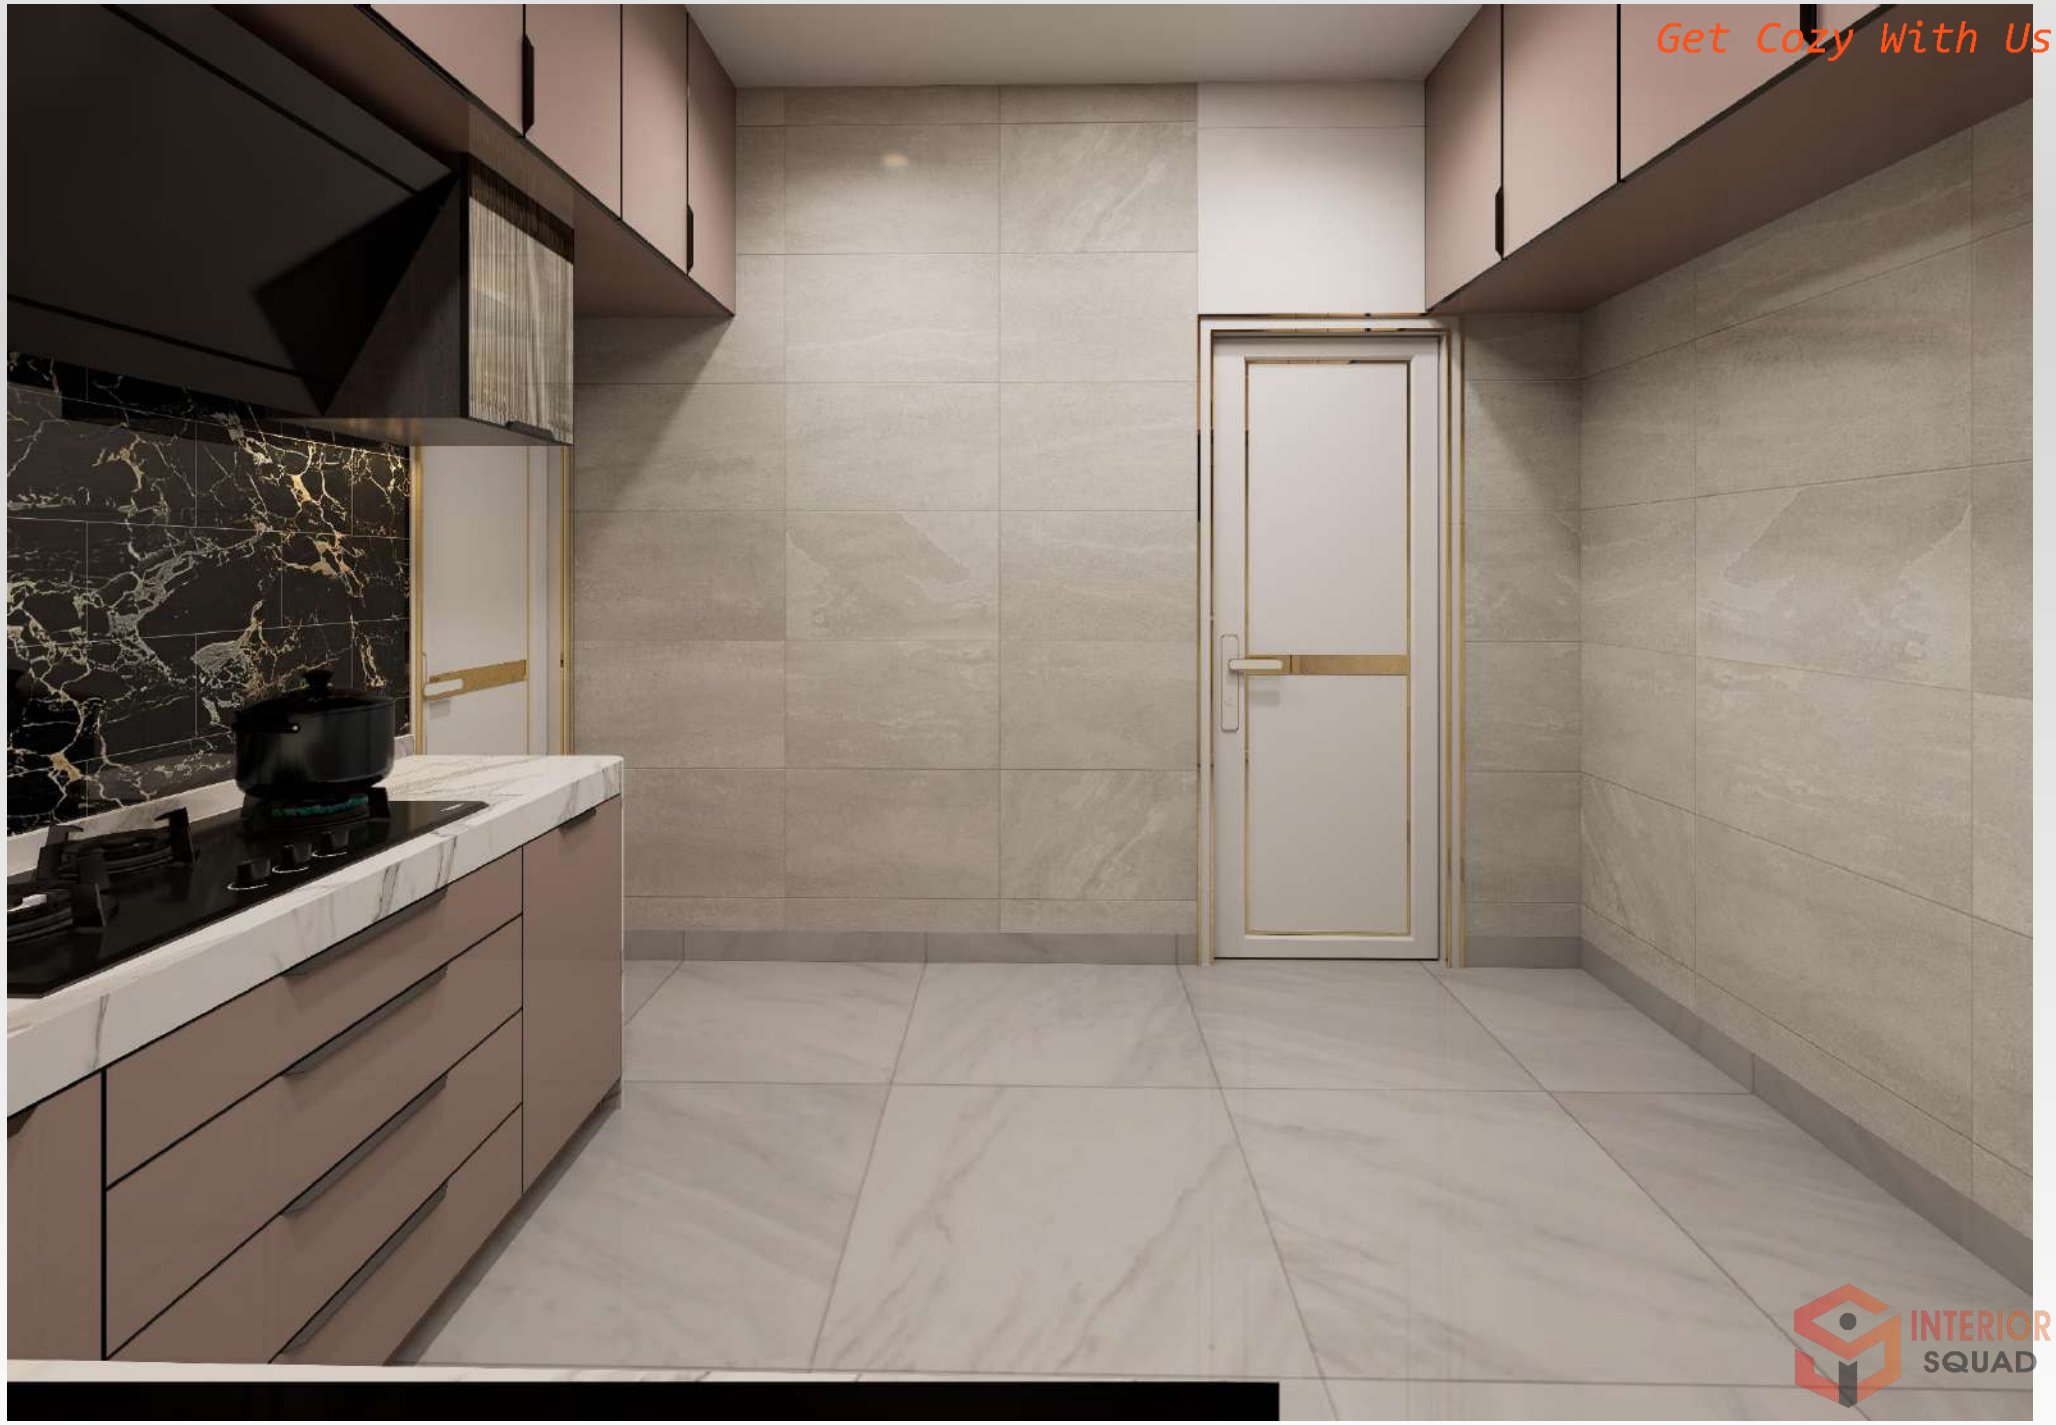

Kitchen

INTERIOR SQUAD




Guest Bedroom



Guest Bedroom



Guest Bedroom

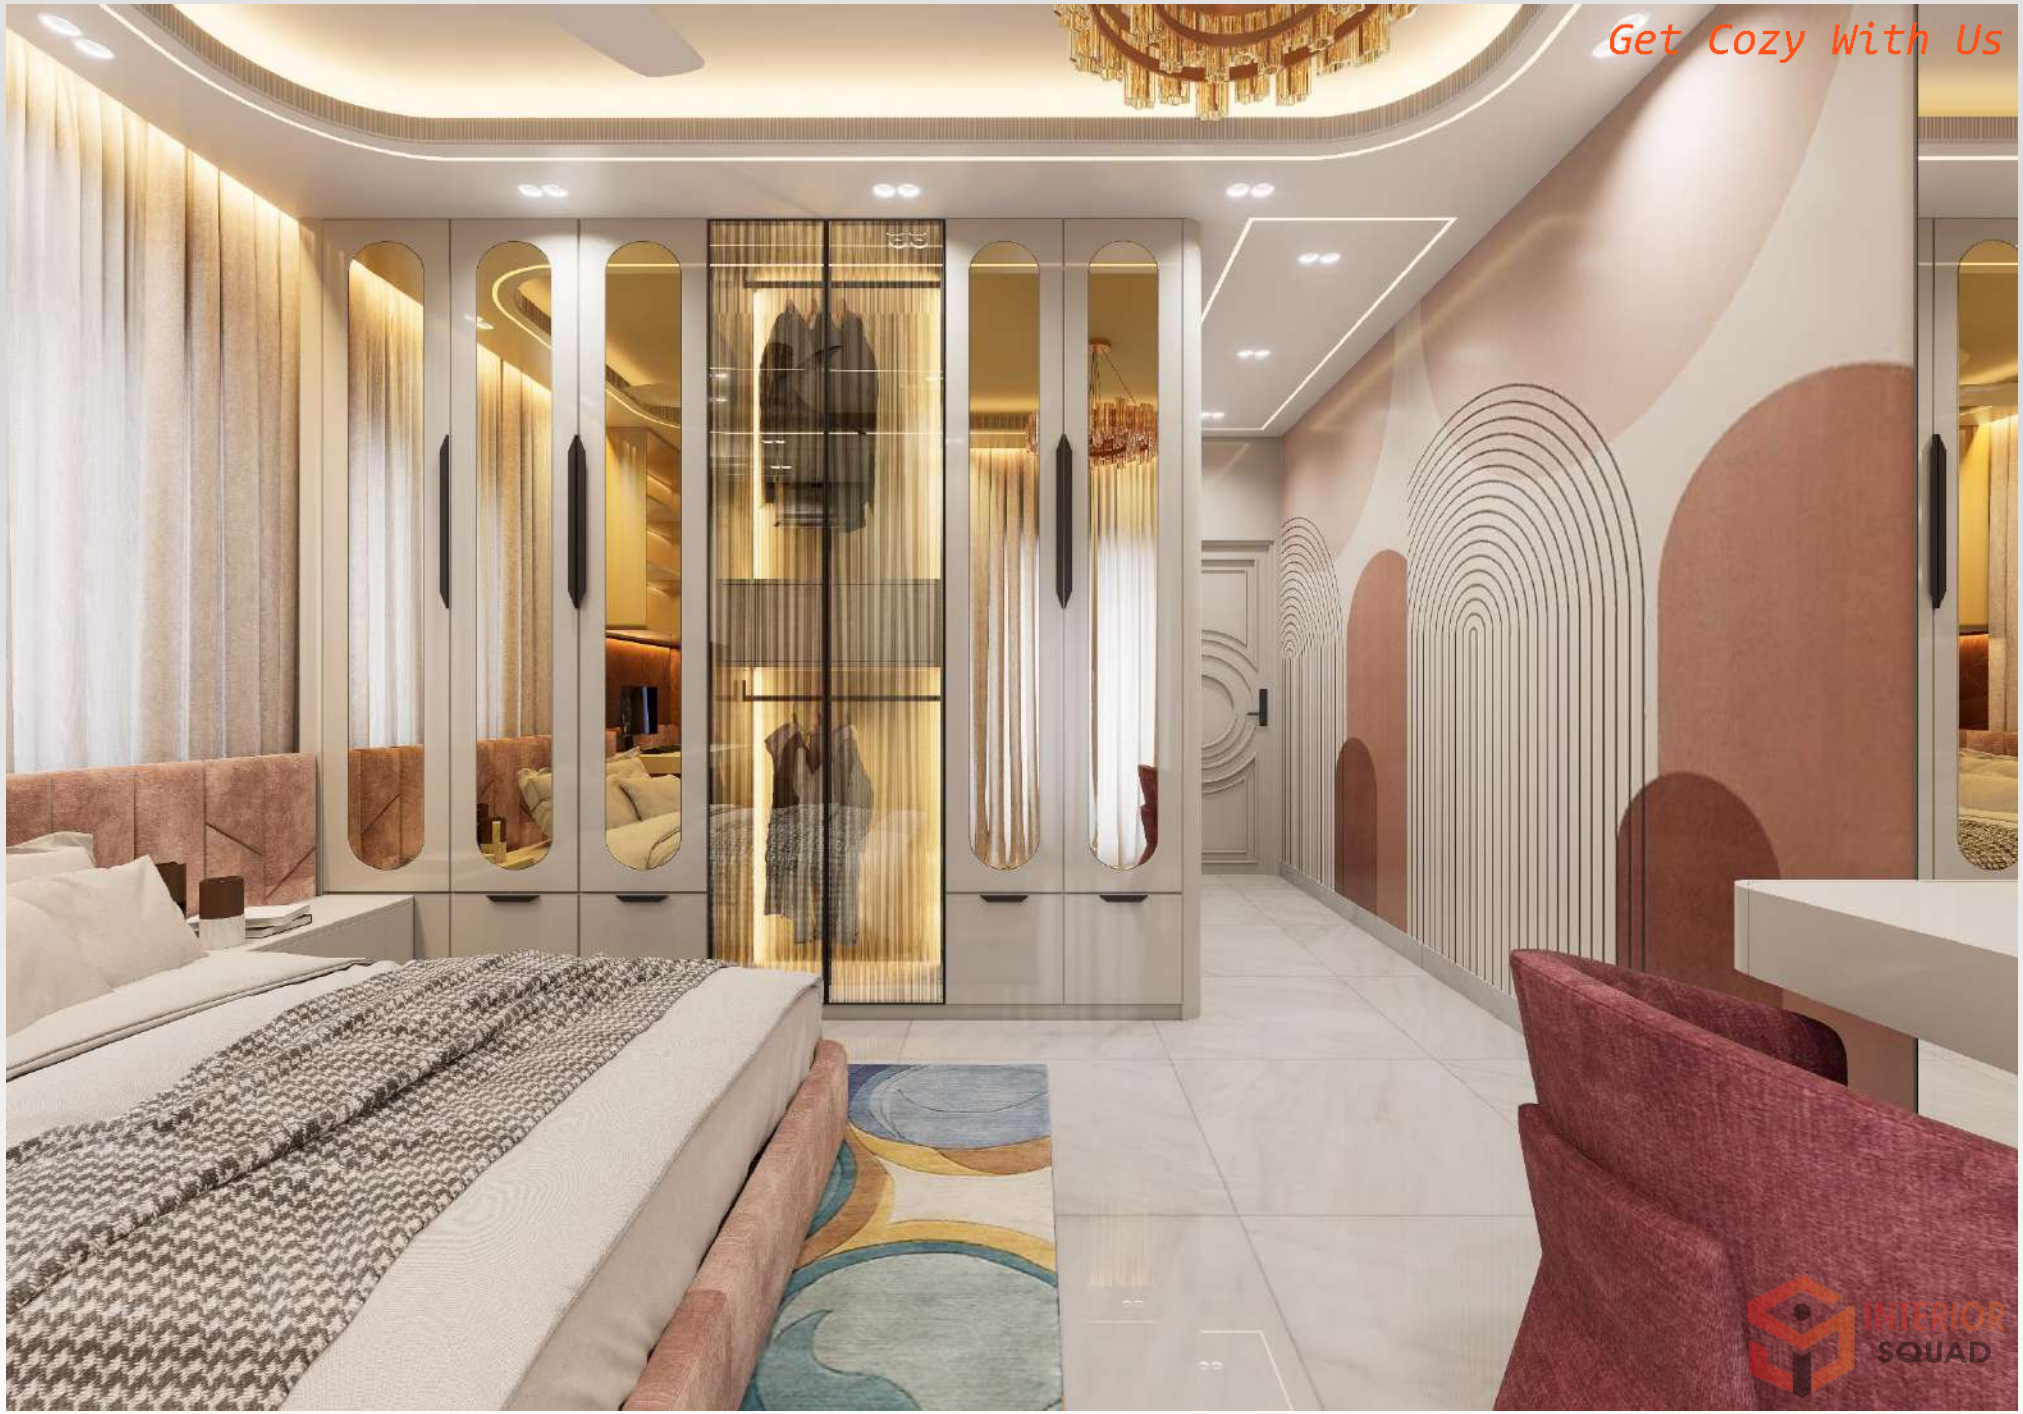

Child Bedroom 01



Child Bedroom 01




Child Bedroom 01

Get Cozy With Us



Master Bedroom

INTERIOR SQUAD

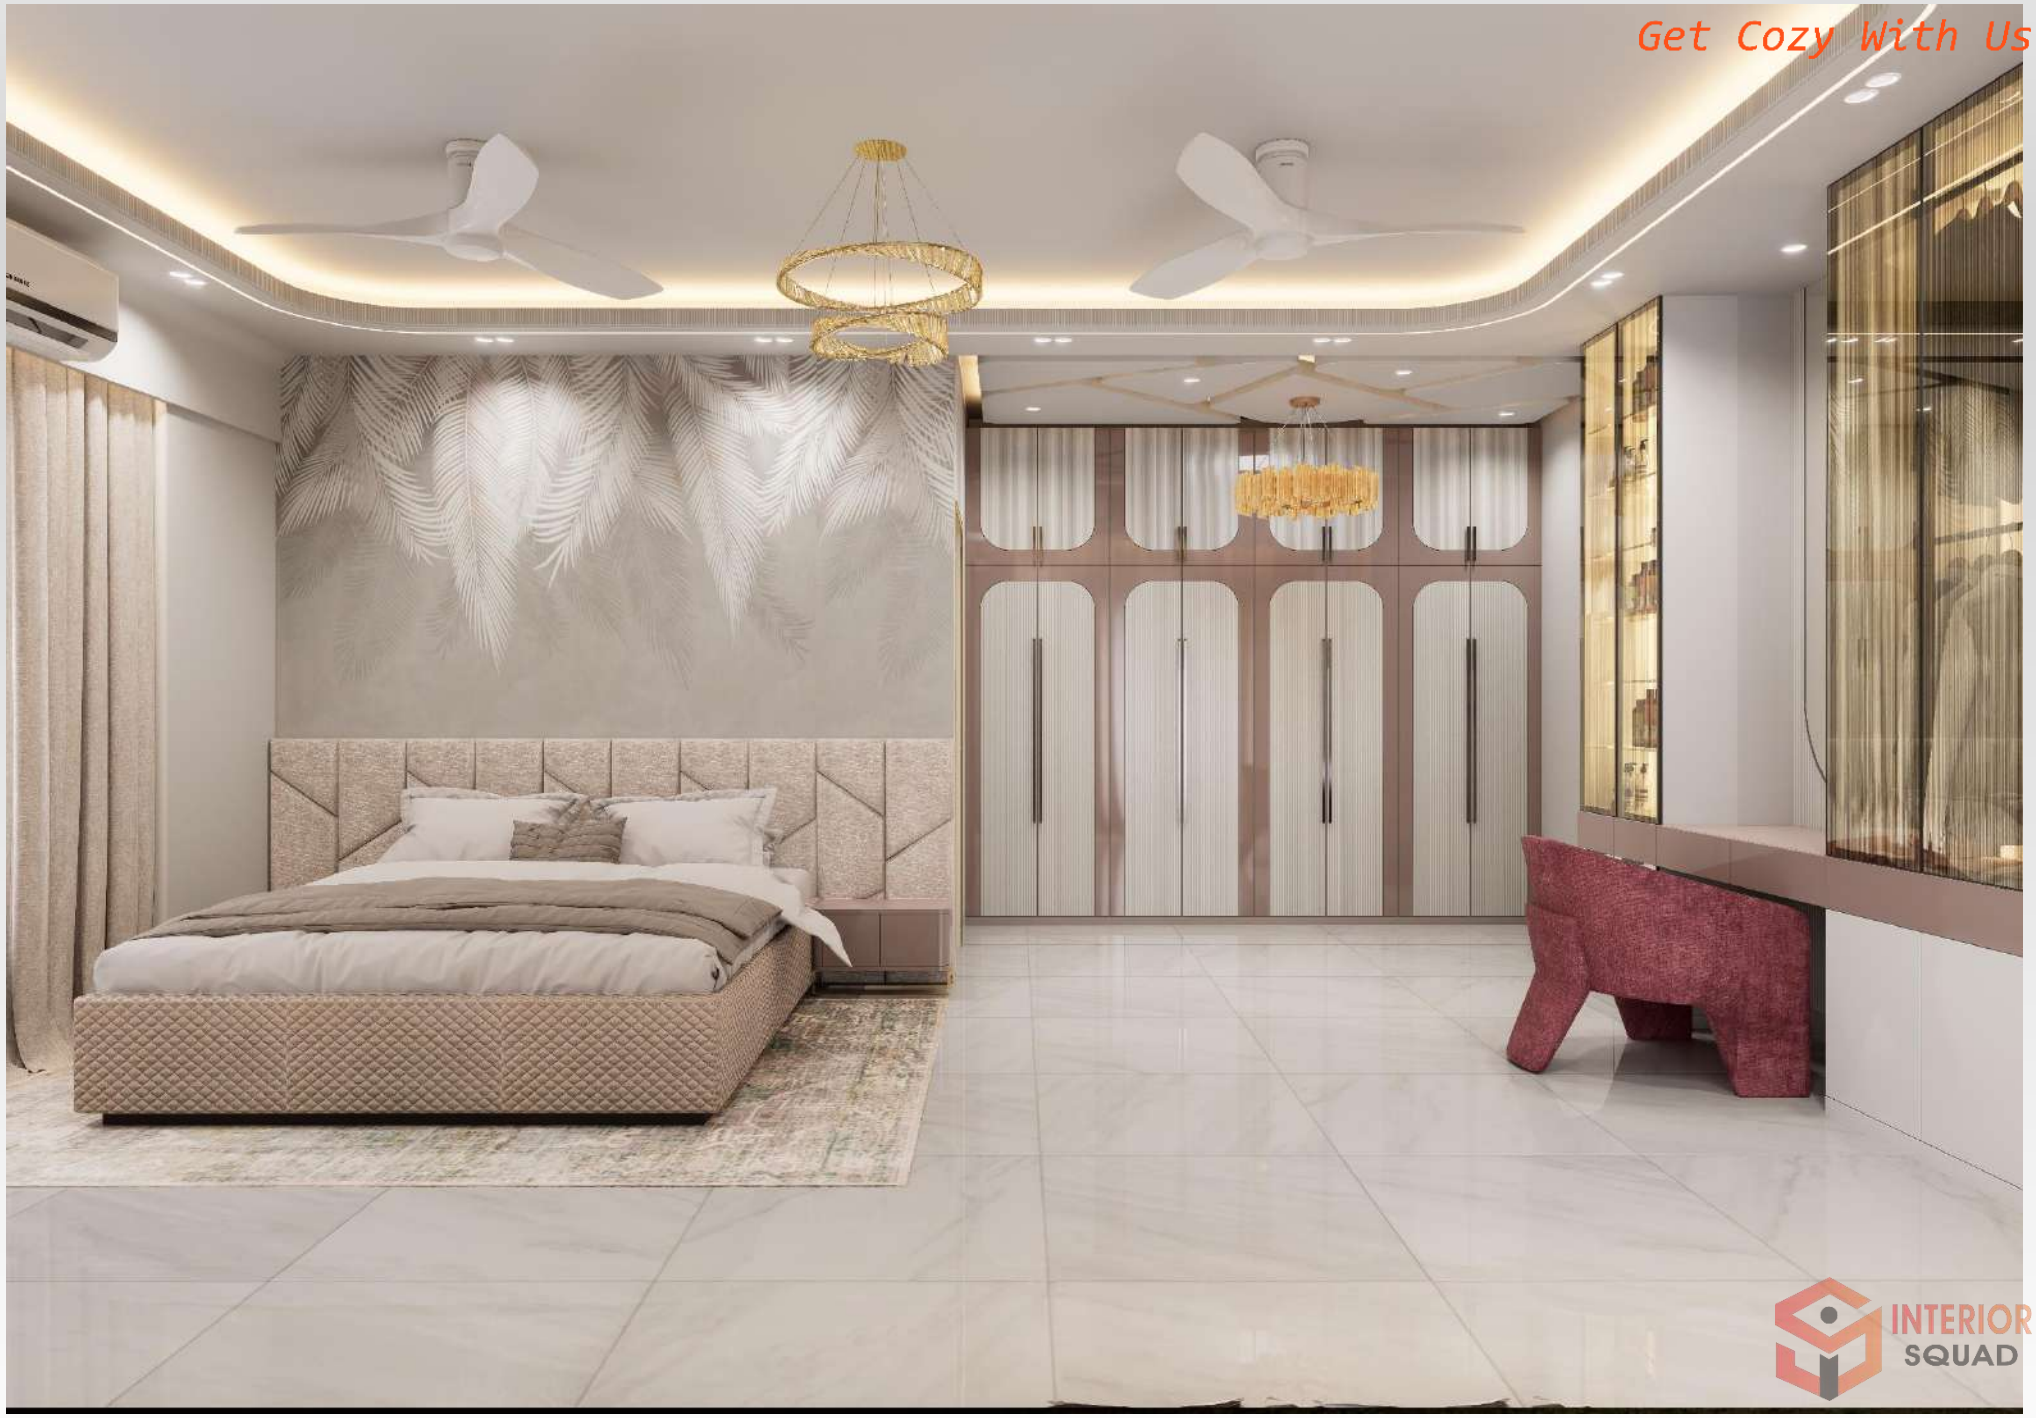

Master Bedroom



Master Bedroom



Master Bedroom




Master Bathroom Design

Master Bathroom Design



Master Bathroom Design

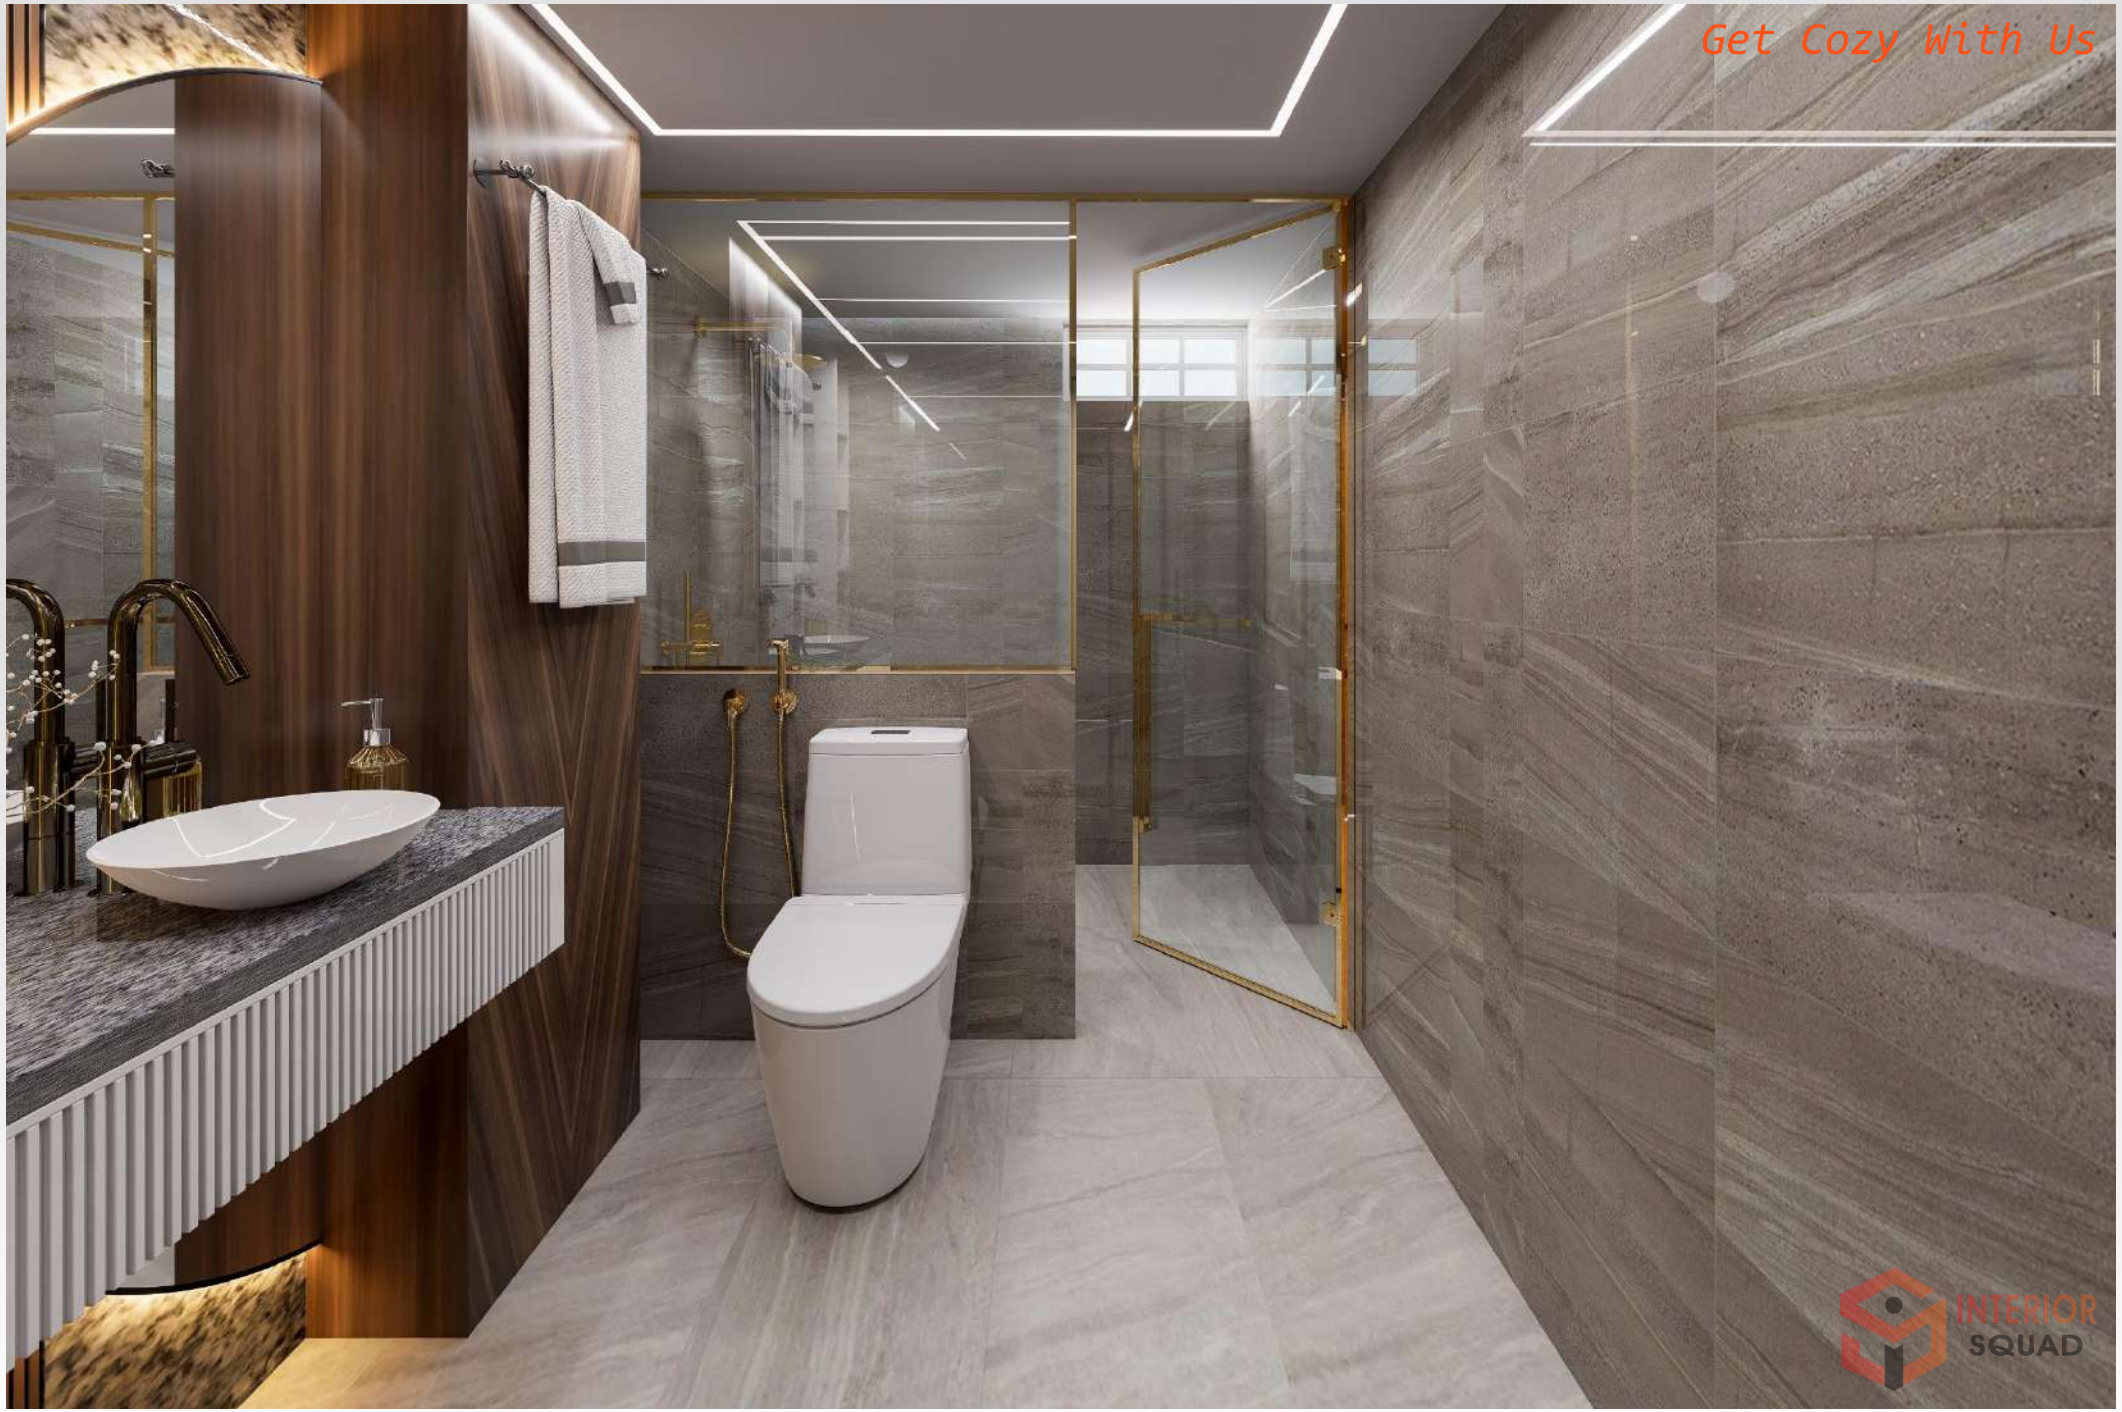

Child Bathroom Design



Child Bathroom Design

Common Bathroom Design



Common Bathroom Design



Common Bathroom Design



Balcony Design

Balcony Design


Thanks