

Interior Design For
Mr. Shariq Ahmed

Beautiful Duplex at
Bhola


Assign Team

- Lead Interior Architect – Fazle Rabbi Riad
- Jr. Architect – Shuvo Chakrabarty
- 3D Visualizer – MD. Belal Hossain
- Sr. Engineer – Md. Jamil Hossain

First Submission Date-23/07/2026

+88 01712-148500, +88 01332-513327
www.interiorsquadbd.com
H #3/5, L #02/B2, R #16, Nikunja 02, Khilkhet, Dhaka, Bangladesh

INTERIOR SQUAD

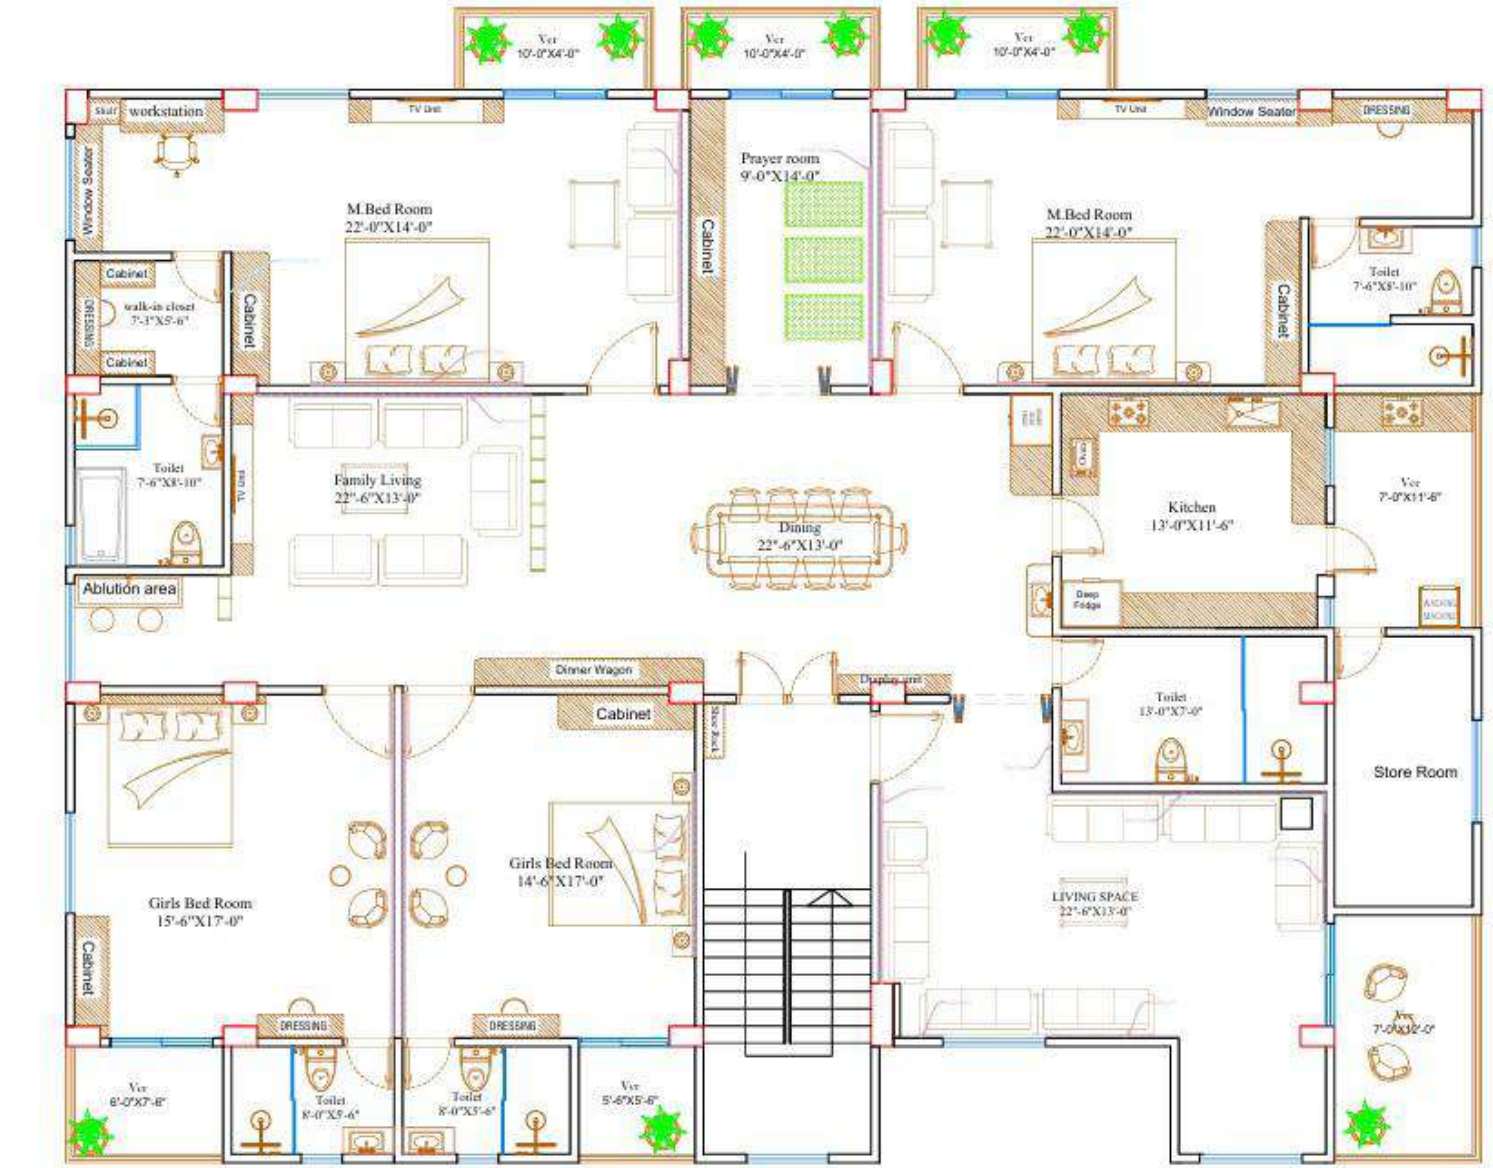

S
E W
N

2nd floor Interior Furniture Layout

Project :

PROPOSED: INTERIOR FURNITURE LAYOUT

Bhola

Client :

Mr. Shariq Ahmed

Consultant :

INTERIOR SQUAD
ARCHITECTURAL & INTERIOR DESIGN STUDIO
MD REZWAN HOSSAIN
INTERIOR CONSULTANT

ARCHITECT :

Parvej Mosarraf
Lead Interior Architect

JUNIOR ARCHITECT:

Shuvo Chakroborthy
Jr.Arch

Date	06-07-2026

General Notes :

THIS NOTE IS VALID FOR DRAWINGS RELATED TO THIS PROJECT.
1. PLEASE DO NOT SCALE FROM THE DRAWINGS.
2. CONTRACTORS AND SUB-CONTRACTORS ARE TO VERIFY ALL DIMENSIONS AT THE SITE.
3. THE CONTRACTOR IS TO NOTIFY THE CONSULTANT ABOUT ANY DISCREPANCIES/ DIFFERENCES
CONTAINED IN THE DRAWING (S) IN RELATION TO OTHER DRAWING(S) OR IN CASE OF CONTRADICTS WITH 'BNBC' & 'RAJUK' BEHAVIOR, JOB' WILL NOT BE CONSIDERED.

COPYRIGHT :

DRAWINGS & SPECIFICATIONS AS INSTRUMENTS OF SERVICE ARE AND SHALL REMAIN THE PROPERTY OF ARCHITECT/ CONSULTANT/ FIRM WHETHER THE PROJECT FOR WHICH THEY ARE MADE IS EXECUTED OR NOT. THEY ARE NOT TO BE USED ON OTHER PROJECTS OR EXTENSIONS TO THIS PROJECT EXCEPT BY WRITTEN AGREEMENT AND WITH APPROPRIATE PROFESSIONAL FEE TO THE ARCHITECT.
[ARTICLE 7- CONDITION FOR ENGAGEMENT OF ARCHITECTS
SECTION-3 BNB RULES & REGULATIONS]

Drawing Title :

2nd floor Interior Furniture Layout

SQUAR FEET	
2610SFT	A -1

FLOOR LAYOUT PLAN


INTERIOR
SQUAD
Get Cozy With Us
FOR MAKING

INTERIOR SQUAD

Get Cozy With Us



FOR AVAILING

INTERIOR SQUAD

Get Cozy With Us



FOR MAILING

INTERIOR SQUAD

Get Cozy With Us



FAMILY ROOM

INTERIOR SQUAD

Get Cozy With Us



FAMILY ROOM

INTERIOR SQUAD

Get Cozy With Us



FAMILY LIVING

INTERIOR SQUAD

Get Cozy With Us



DINGARA

INTERIOR SQUAD

Get Cozy With Us



DINING AREA

INTERIOR SQUAD

Get Cozy With Us



DINING AREA

INTERIOR SQUAD

Get Cozy With Us



KITCHEN

INTERIOR SQUAD

Get Cozy With Us



KITCHEN

INTERIOR SQUAD

Get Cozy With Us



MASTER BED 01

INTERIOR SQUAD

Get Cozy With Us



MASTER BED 01

INTERIOR SQUAD

Get Cozy With Us



MASTER BEDROOM


INTERIOR
SQUAD
Get Cozy With Us
MASTER BED 01

INTERIOR SQUAD

Get Cozy With Us



MASTER BED 01

INTERIOR SQUAD

Get Cozy With Us



MASTER BATHROOM

INTERIOR SQUAD

Get Cozy With Us



MASTER BATHROOM

INTERIOR SQUAD

Get Cozy With Us



MASTER BED 02

INTERIOR SQUAD

Get Cozy With Us



MASTER BED 02

INTERIOR SQUAD

Get Cozy With Us



MASTER BED 02

INTERIOR SQUAD

Get Cozy With Us



MASTER BED 02

INTERIOR SQUAD

Get Cozy With Us



MASTER BED 02

INTERIOR SQUAD

Get Cozy With Us



MASTER BED 02

INTERIOR SQUAD

Get Cozy With Us



BEDROOM

INTERIOR SQUAD

Get Cozy With Us



BED 01

INTERIOR SQUAD

Get Cozy With Us



BED 01

INTERIOR SQUAD

Get Cozy With Us



BED 02

INTERIOR SQUAD

Get Cozy With Us



GRAND

INTERIOR SQUAD

Get Cozy With Us



PRAYER ROOM


INTERIOR SQUAD

Get Cozy With Us





ABLTION AREA

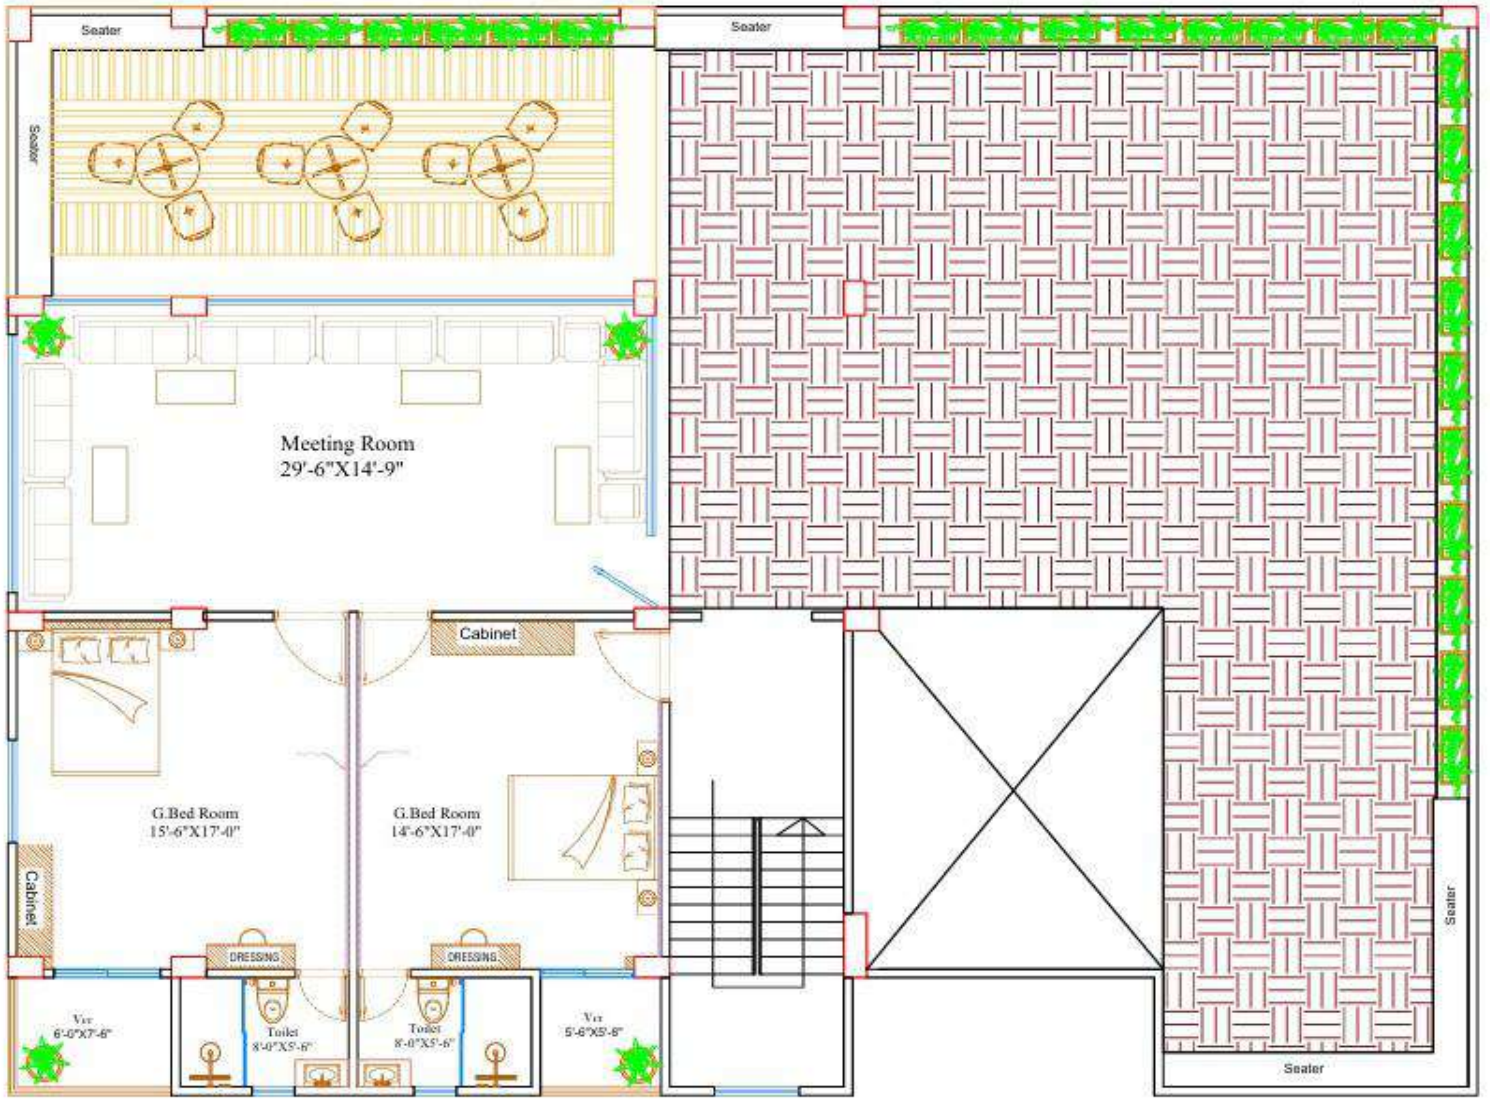

S
E W
N

3rd floor Interior Furniture Layout

Project :

PROPOSED: INTERIOR FURNITURE LAYOUT

Bhola

Client :

Mr. Shariq Ahmed

Consultant :

INTERIOR SQUAD

ARCHITECTURAL & INTERIOR DESIGN STUDIO

MD REZWAN HOSSAIN

INTERIOR CONSULTANT

Level 02/B1, House 03/05, Road 16, Nikunja 02,Khilkhet 1230 Dhaka, Bangladesh

+88 01712-168503

+88 01682-468563

interiorsquaddc2026@gmail.com

interiorsquaddc.com

ARCHITECT :

Parvej Mosarraf

Lead Interior Architect

JUNIOR ARCHITECT:

Shuvo Chakrobortty

Jr.Arch

Date 06-07-2026

General Notes :

THIS NOTE IS VALID FOR DRAWINGS RELATED TO THIS PROJECT.

1. PLEASE DO NOT SCALE FROM THE DRAWINGS.

2. CONTRACTORS AND SUB-CONTRACTORS ARE TO VERIFY ALL DIMENSIONS AT THE SITE.

3. THE CONTRACTOR IS TO NOTIFY THE CONSULTANT ABOUT ANY DISCREPANCIES OR ERRORS IN

CONTAINED IN THE DRAWING (IN RELATION TO OTHER DRAWINGS) OR IN CASE OF CONFLICTS

WITH 'BNBC' & 'RAJUK' REGULATIONS, BEFORE EXECUTING WORK.

COPYRIGHT :

DRAWINGS & SPECIFICATIONS AS INSTRUMENTS OF

SERVICE ARE AND SHALL REMAIN THE PROPERTY

OF ARCHITECT / CONSULTANT FIRM WHETHER THE

PROJECT FOR WHICH THEY ARE MADE IS EXECUTED

OR NOT. THEY ARE NOT TO BE USED ON OTHER PROJECTS OR EXTENSIONS TO THE PROJECT

EXCEPT BY WRITTEN AGREEMENT AND WITH APPROPRIATE PROFESSIONAL FEE TO THE ARCHITECT.

ARTICLE 7: CONDITION FOR ENGAGEMENT OF ARCHITECTS

SECTION-3 (AS RULES & REGULATION)

Drawing Title :

3rd floor Interior Furniture Layout

SQUAR FEET

3030 SFT

A -1

FLOOR LAYOUT PLAN

INTERIOR SQUAD

Get Cozy With Us



GUEST BEDROOM

INTERIOR SQUAD

Get Cozy With Us



GUEST BEDROOM

INTERIOR SQUAD

Get Cozy With Us



GUEST BEDROOM

INTERIOR SQUAD

Get Cozy With Us



GUEST BEDROOM

INTERIOR SQUAD

Get Cozy With Us



MEETING ROOM

INTERIOR SQUAD

Get Cozy With Us



ROOF PERGOLA


INTERIOR
SQUAD
Get Cozy With Us
Thanks